


T08N-R02W-06_0000_MCS

Bledsoe Tapp & Riggert, Inc.


Quality Land Surveying and Civil Engineering Services

BEN E. BLEDSOE
PHILIP O. TAPP
WILLIAM S. RIGGERT
BERNARD A. QUERRETTA

RUSNAK TYPE "E" ADMINISTRATIVE SUBDIVISION PART OF WEST HALF SOUTHWEST QUARTER SECTION 14, T 8 N, R 2 W JOB #4534

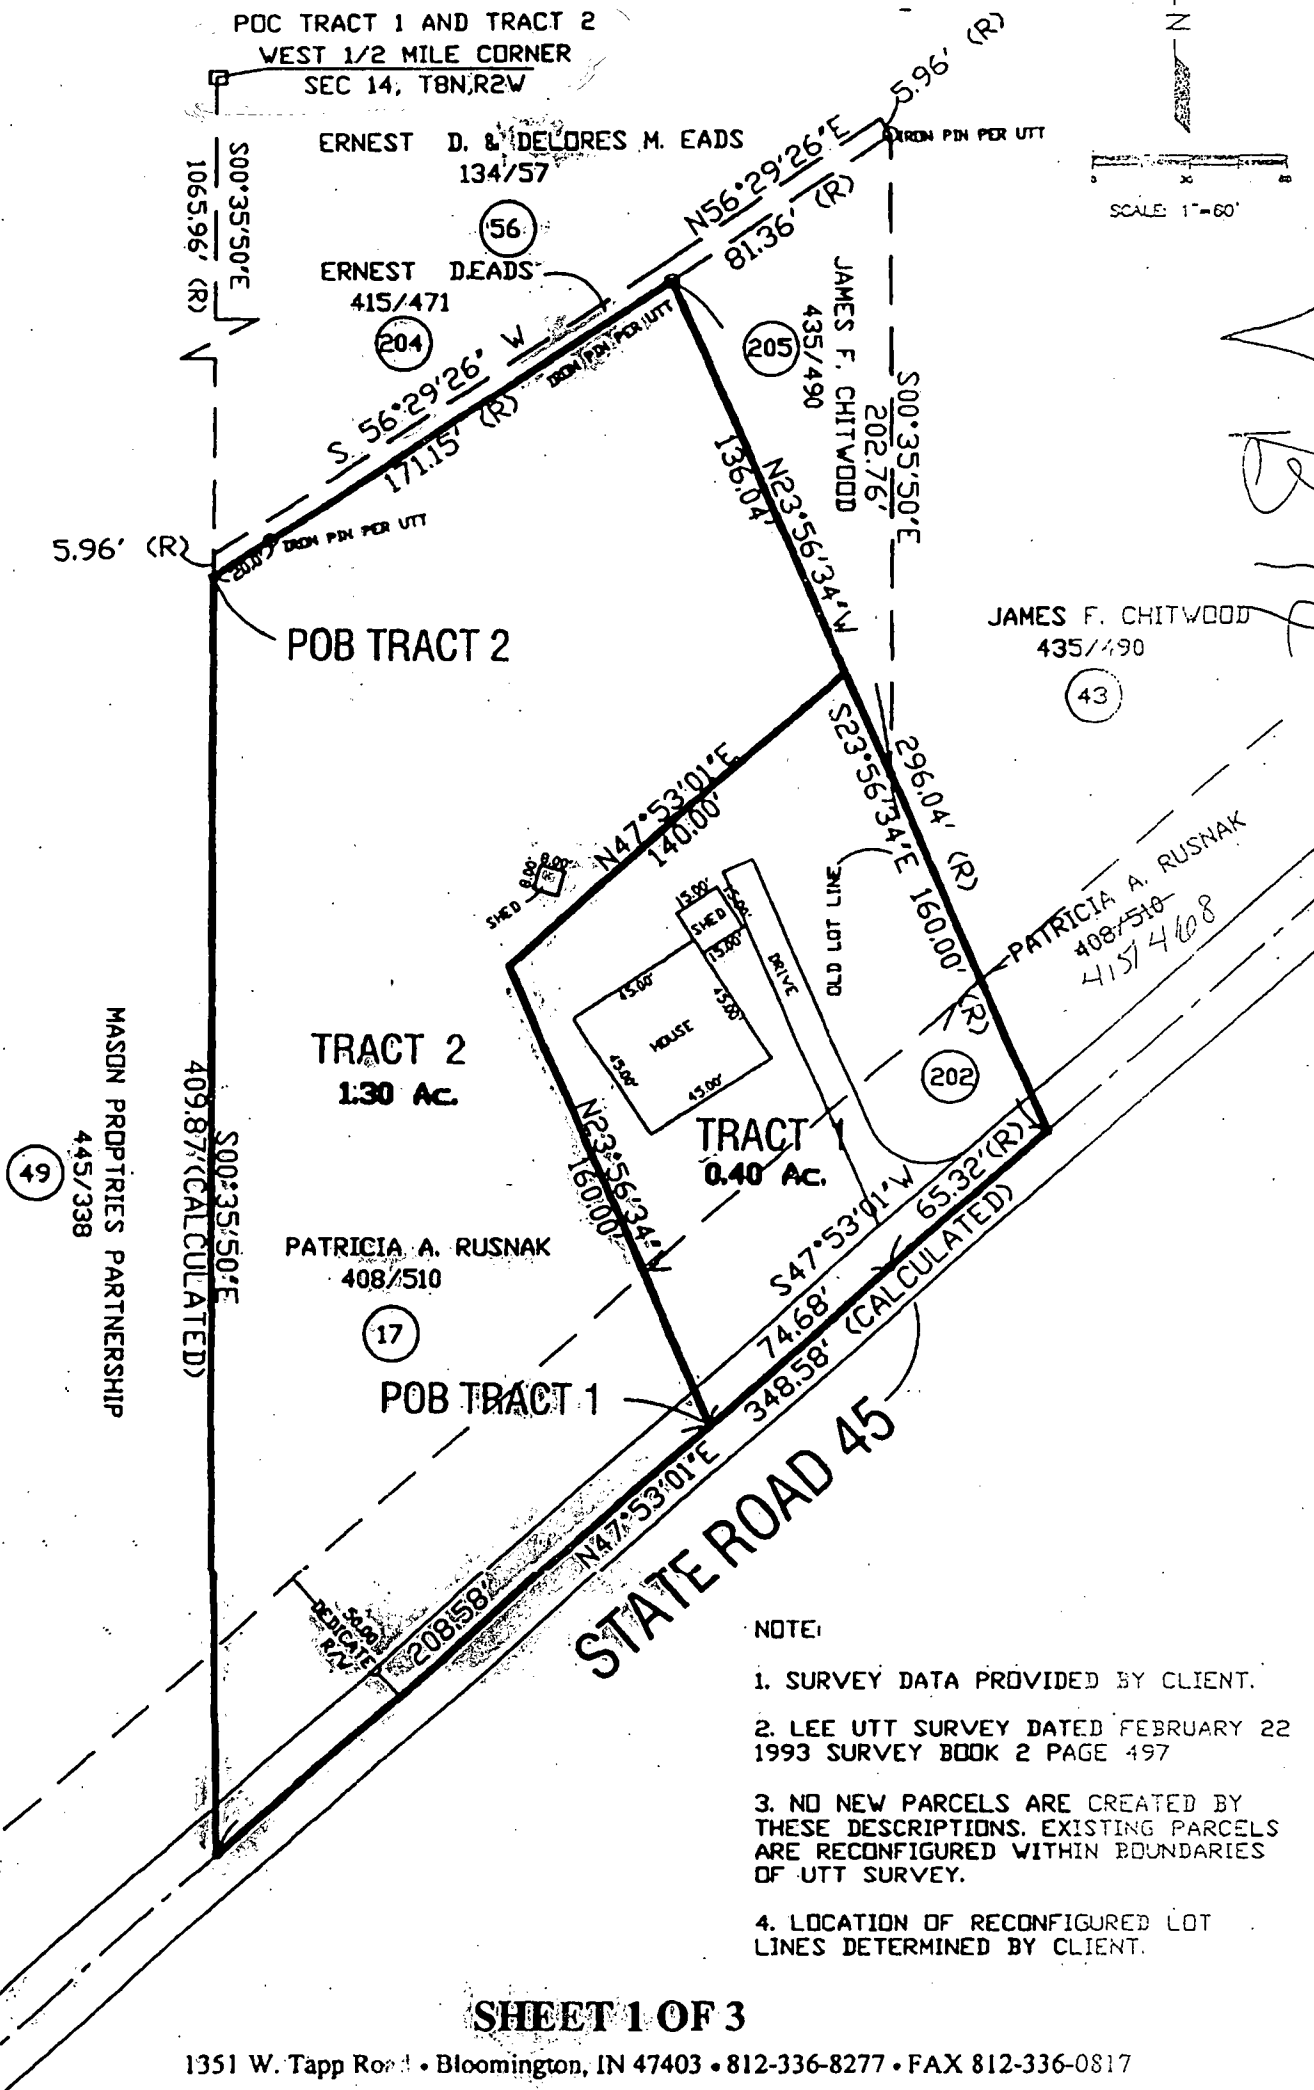

VB 6

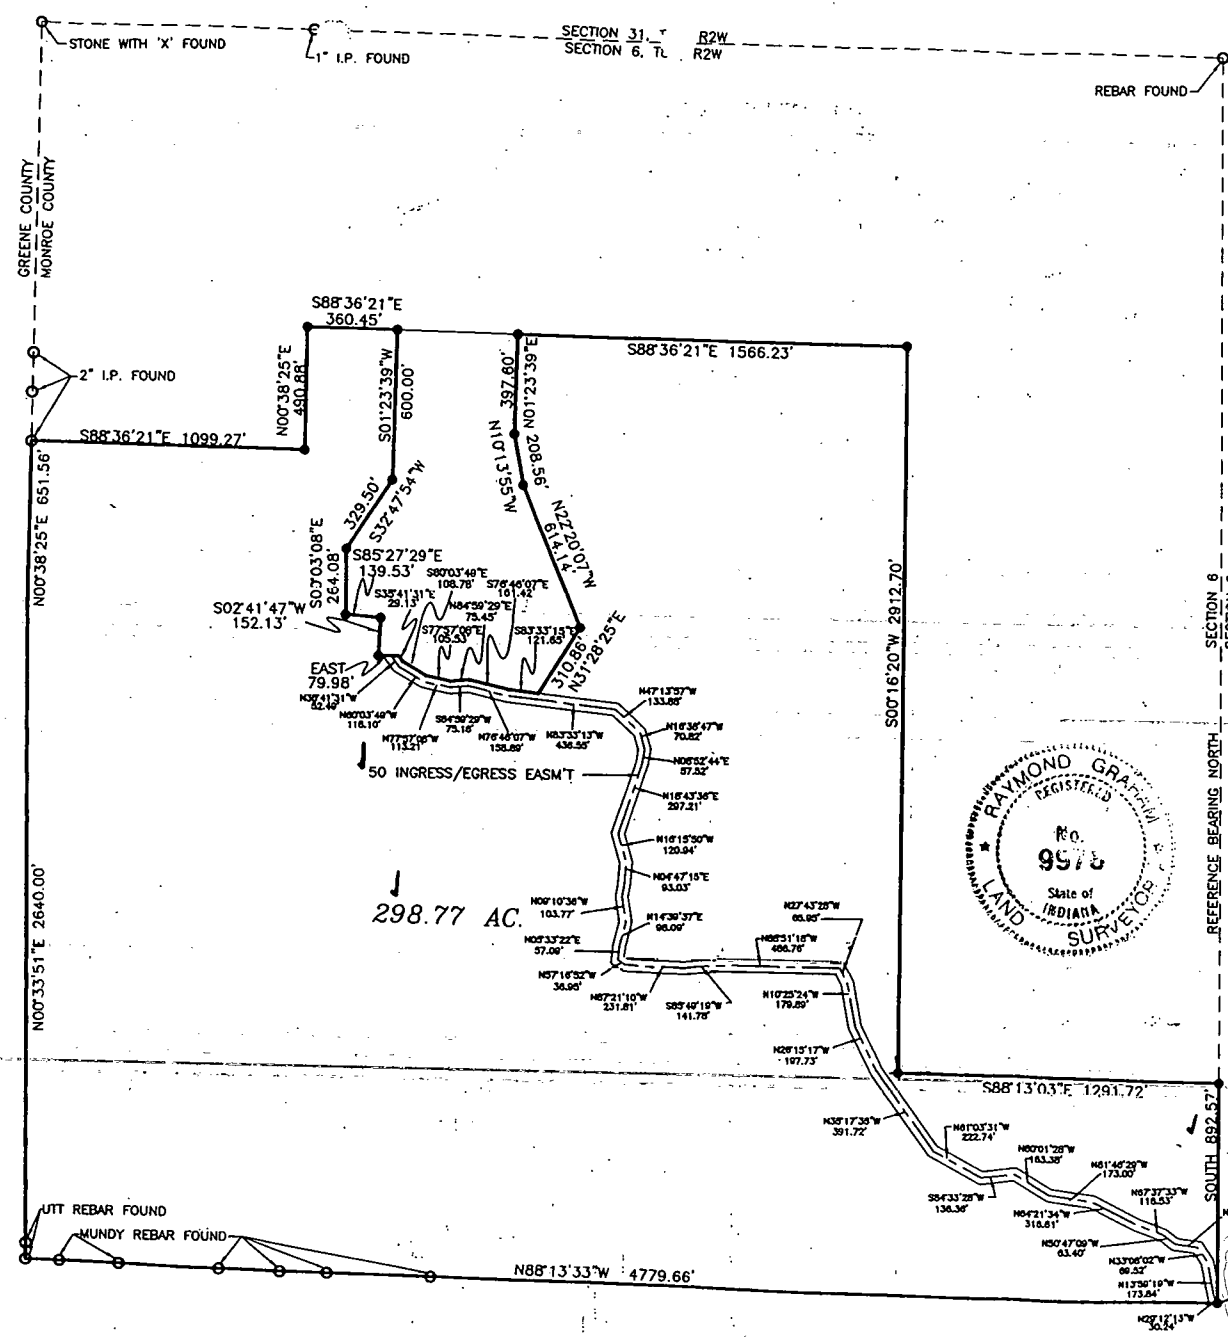

PART OF SECTION 6, T8N, R2W
MONROE COUNTY, INDIANA

500 0
SCALE: 1"=500'

• = 5/8" CAPPED REBAR SET

RECEIVED

DEC 21 2000

MONROE COUNTY PLANNING

LEGAL DESCRIPTION:

A PART OF SECTION 6, TOWNSHIP 8 NORTH, RANGE 2 WEST, MONROE COUNTY, INDIANA, BEING MORE PARTICULARLY DESCRIBED AS FOLLOWS:
BEGINNING AT THE SOUTHEAST CORNER OF SAID SECTION 6; THENCE ALONG THE SOUTH LINE OF SAID SECTION NORTH 88 DEGREES 13 MINUTES 33 SECONDS WEST 4779.66 FEET AND TO THE SOUTHWEST CORNER OF SAID SECTION 6; THENCE ALONG THE WEST LINE OF SAID SECTION 6 NORTH 00 DEGREES 33 MINUTES 51 SECONDS EAST 2640.00 FEET AND TO THE NORTHWEST CORNER OF THE SOUTHWEST QUARTER OF SAID SECTION 6; THENCE CONTINUING ALONG SAID WEST SECTION LINE NORTH 00 DEGREES 38 MINUTES 25 SECONDS EAST 651.56 FEET; THENCE LEAVING SAID WEST SECTION LINE SOUTH 88 DEGREES 36 MINUTES 21 SECONDS EAST 1099.27 FEET; THENCE NORTH 00 DEGREES 38 MINUTES 25 SECONDS EAST 490.88 FEET; THENCE SOUTH 88 DEGREES 36 MINUTES 21 SECONDS EAST 360.45 FEET; THENCE SOUTH 01 DEGREES 23 MINUTES 39 SECONDS WEST 600.00 FEET; THENCE SOUTH 32 DEGREES 47 MINUTES 54 SECONDS WEST 329.50 FEET; THENCE SOUTH 00 DEGREES 03 MINUTES 08 SECONDS EAST 264.08 FEET; THENCE SOUTH 85 DEGREES 27 MINUTES 29 SECONDS EAST 139.53 FEET; THENCE SOUTH 02 DEGREES 41 MINUTES 47 SECONDS WEST 152.13 FEET; THENCE EAST 79.98 FEET AND TO THE NORTH LINE OF A 50.00 FOOT EASEMENT; THENCE WITH THE SAID NORTH EASEMENT LINE SOUTH 35 DEGREES 41 MINUTES 31 SECONDS EAST 29.13 FEET; THENCE SOUTH 60 DEGREES 03 MINUTES 49 SECONDS EAST 108.78 FEET; THENCE SOUTH 77 DEGREES 57 MINUTES 08 SECONDS EAST 105.53 FEET; THENCE NORTH 84 DEGREES 59 MINUTES 29 SECONDS EAST 75.45 FEET; THENCE SOUTH 76 DEGREES 48 MINUTES 07 SECONDS EAST 181.42 FEET; THENCE SOUTH 83 DEGREES 33 MINUTES 15 SECONDS EAST FOR 121.65 FEET; THENCE LEAVING THE SAID NORTH EASEMENT LINE NORTH 31 DEGREES 28 MINUTES 25 SECONDS EAST 310.88 FEET; THENCE NORTH 22 DEGREES 20 MINUTES 07 SECONDS WEST 814.14 FEET; THENCE NORTH 10 DEGREES 13 MINUTES 55 SECONDS WEST 208.56 FEET; THENCE NORTH 01 DEGREE 23 MINUTES 39 SECONDS EAST 397.80 FEET; THENCE SOUTH 88 DEGREES 36 MINUTES 21 SECONDS EAST 1566.23 FEET; THENCE SOUTH 00 DEGREES 16 MINUTES 20 SECONDS WEST 2912.70 FEET; THENCE SOUTH 88 DEGREES 13 MINUTES 03 SECONDS EAST 1291.72 FEET AND TO THE EAST LINE OF SECTION 6; THENCE ALONG SAID EAST SECTION LINE SOUTH 892.57 FEET AND TO THE POINT OF BEGINNING, CONTAINING 298.77 ACRES MORE OR LESS.

EASEMENT DESCRIPTION:

SUBJECT TO A 50.00 FOOT INGRESS AND EGRESS EASEMENT AS RECORDED IN DEED RECORD 480, PAGES 272-274, AND BEING OF EQUAL WIDTHS AND PARALLEL TO THE FOLLOWING DESCRIBED CENTERLINE BEGINNING AT THE SOUTHEAST CORNER OF SECTION 6, TOWNSHIP 8 NORTH, RANGE 2 WEST, MONROE COUNTY, INDIANA; THENCE NORTH 28 DEGREES 12 MINUTES 13 SECONDS WEST 50.24 FEET; THENCE NORTH 13 DEGREES 59 MINUTES 19 SECONDS WEST 173.84 FEET; THENCE NORTH 33 DEGREES 08 MINUTES 02 SECONDS WEST 69.52 FEET; THENCE NORTH 60 DEGREES 45 MINUTES 54 SECONDS WEST 92.81 FEET; THENCE NORTH 50 DEGREES 47 MINUTES 09 SECONDS WEST 63.40 FEET; THENCE NORTH 67 DEGREES 37 MINUTES 33 SECONDS WEST 116.53 FEET; THENCE NORTH 64 DEGREES 21 MINUTES 34 SECONDS WEST 316.81 FEET; THENCE NORTH 81 DEGREES 48 MINUTES 29 SECONDS WEST 173.00 FEET; THENCE NORTH 60 DEGREES 01 MINUTES 28 SECONDS WEST 183.38 FEET; THENCE SOUTH 84 DEGREES 33 MINUTES 28 SECONDS WEST 136.36 FEET; THENCE NORTH 61 DEGREES 03 MINUTES 31 SECONDS WEST 222.74 FEET; THENCE NORTH 35 DEGREES 17 MINUTES 35 SECONDS WEST 391.72 FEET; THENCE NORTH 28 DEGREES 15 MINUTES 17 SECONDS WEST 197.73 FEET; THENCE NORTH 10 DEGREES 25 MINUTES 24 SECONDS WEST 179.89 FEET; THENCE NORTH 27 DEGREES 43 MINUTES 28 SECONDS WEST 65.95 FEET; THENCE NORTH 88 DEGREES 61 MINUTES 18 SECONDS WEST 488.79 FEET; THENCE SOUTH 85 DEGREES 49 MINUTES 19 SECONDS WEST 141.78 FEET; THENCE NORTH 67 DEGREES 21 MINUTES 10 SECONDS WEST 231.81 FEET; THENCE NORTH 57 DEGREES 16 MINUTES 52 SECONDS WEST 38.95 FEET; THENCE NORTH 05 DEGREES 33 MINUTES 22 SECONDS EAST 57.09 FEET; THENCE NORTH 14 DEGREES 39 MINUTES 37 SECONDS EAST 98.09 FEET; THENCE NORTH 09 DEGREES 10 MINUTES 36 SECONDS WEST 103.77 FEET; THENCE NORTH 04 DEGREES 47 MINUTES 15 SECONDS EAST 93.03 FEET; THENCE NORTH 16 DEGREES 15 MINUTES 50 SECONDS WEST 120.94 FEET; THENCE NORTH 18 DEGREES 43 MINUTES 36 SECONDS EAST 297.21 FEET; THENCE NORTH 08 DEGREES 52 MINUTES 44 SECONDS EAST 57.52 FEET; THENCE NORTH 16 DEGREES 38 MINUTES 47 SECONDS WEST 70.82 FEET; THENCE NORTH 47 DEGREES 13 MINUTES 57 SECONDS WEST 133.88 FEET; THENCE NORTH 83 DEGREES 33 MINUTES 13 SECONDS WEST 136.55 FEET; THENCE NORTH 76 DEGREES 48 MINUTES 07 SECONDS WEST 158.89 FEET; THENCE SOUTH 84 DEGREES 59 MINUTES 29 SECONDS WEST 75.18 FEET; THENCE NORTH 77 DEGREES 57 MINUTES 08 SECONDS WEST 113.21 FEET; THENCE NORTH 60 DEGREES 03 MINUTES 49 SECONDS WEST 116.10 FEET; THENCE NORTH 35 DEGREES 41 MINUTES 31 SECONDS WEST 52.49 FEET AND TO THE END OF SAID EASEMENT.


SF COR SEC 6
T8N R2W

SURVEYOR'S SIGNATURE

Raymond Graham
R.P.E. 8409 R.L.S. 9978
815 WEST KIRKWOOD AVENUE
BLOOMINGTON, IN 47404
SEPTEMBER 20, 2000 JOB NO. 00-511

PART SECTION 6, T 8N, R 2W

Monroe County, Indiana

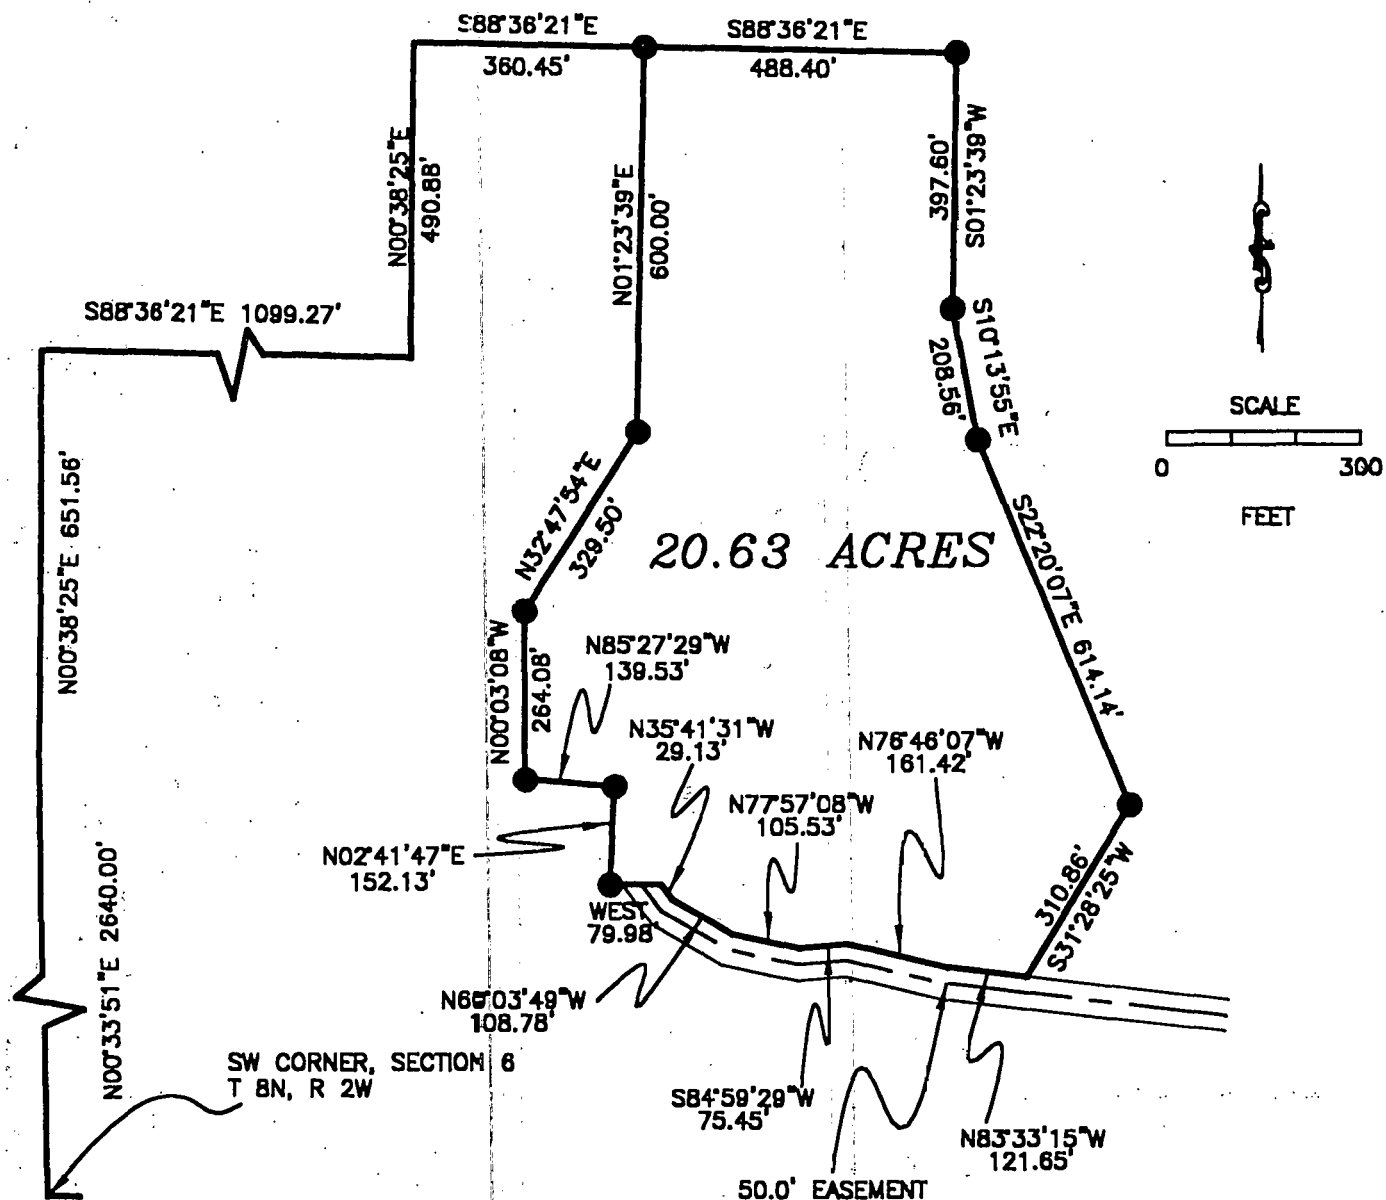

DESCRIPTION:


A PART OF SECTION 6, TOWNSHIP 8 NORTH, RANGE 2 WEST, MONROE COUNTY, INDIANA, DESCRIBED AS FOLLOWS COMMENCING AT THE SOUTHWEST CORNER OF THE SAID SECTION 6; THENCE ALONG THE WEST LINE OF SAID SECTION 6 NORTH 00 DEGREES 33 MINUTES 51 SECONDS EAST FOR 2640.00 FEET AND TO THE NORTHWEST CORNER OF THE SOUTHWEST QUARTER OF SAID SECTION 6; THENCE CONTINUING ALONG THE SAID WEST LINE NORTH 00 DEGREES 38 MINUTES 25 SECONDS EAST FOR 651.56 FEET; THENCE LEAVING THE SAID WEST SECTION LINE SOUTH 88 DEGREES 36 MINUTES 21 SECONDS EAST FOR 1099.27 FEET; THENCE NORTH 00 DEGREES 38 MINUTES 25 SECONDS EAST FOR 490.88 FEET; THENCE SOUTH 88 DEGREES 36 MINUTES 21 SECONDS EAST FOR 360.45 FEET AND TO THE POINT OF BEGINNING; THENCE CONTINUING SOUTH 88 DEGREES 36 MINUTES 21 SECONDS EAST FOR 488.40 FEET; THENCE SOUTH 01 DEGREE 23 MINUTES 39 SECONDS WEST FOR 397.60 FEET; THENCE SOUTH 10 DEGREES 13 MINUTES 55 SECONDS EAST FOR 208.56 FEET; THENCE SOUTH 22 DEGREES 20 MINUTES 07 SECONDS EAST FOR 614.14 FEET; THENCE SOUTH 31 DEGREES 28 MINUTES 25 SECONDS WEST FOR 310.86 FEET AND TO THE NORTH LINE OF A 50.00' WIDE EASEMENT; THENCE WITH THE SAID NORTH EASEMENT LINE NORTH 83 DEGREES 33 MINUTES 15 SECONDS WEST FOR 121.65 FEET; THENCE NORTH 78 DEGREES 48 MINUTES 07 SECONDS WEST FOR 161.42 FEET; THENCE SOUTH 84 DEGREES 59 MINUTES 29 SECONDS WEST FOR 75.45 FEET; THENCE NORTH 77 DEGREES 57 MINUTES 08 SECONDS WEST FOR 105.53 FEET; THENCE NORTH 60 DEGREES 03 MINUTES 49 SECONDS WEST FOR 108.78 FEET; THENCE NORTH 35 DEGREES 41 MINUTES 31 SECONDS WEST FOR 29.13 FEET; THENCE LEAVING THE SAID NORTH EASEMENT LINE WEST FOR 79.98 FEET; THENCE NORTH 02 DEGREES 41 MINUTES 47 SECONDS EAST FOR 152.13 FEET; THENCE NORTH 85 DEGREES 27 MINUTES 29 SECONDS WEST FOR 139.53 FEET; THENCE NORTH 00 DEGREES 03 MINUTES 08 SECONDS WEST FOR 264.08 FEET; THENCE NORTH 32 DEGREES 47 MINUTES 54 SECONDS EAST FOR 329.50 FEET; THENCE NORTH 01 DEGREES 23 MINUTES 39 SECONDS EAST FOR 600.00 FEET AND TO THE POINT OF BEGINNING. CONTAINING 20.63 ACRES, MORE OR LESS.

RECEIVED

DEC 21 2000


MONROE COUNTY PLANNING

SURVEYOR'S SIGNATURE

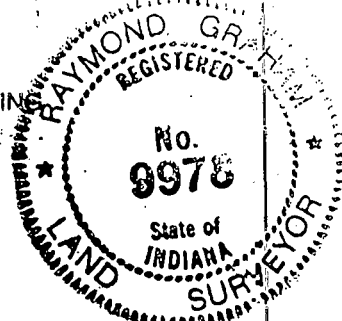

RAYMOND GRAHAM
R.P.E. 8409 R.L.S. 9978
615 WEST KIRKWOOD AVENUE
BLOOMINGTON, IN 47404
SEPTEMBER 20, 2000 JOB NO. 00-511

PART SECTION 6, T 8N, R 2W
Monroe County, Indiana

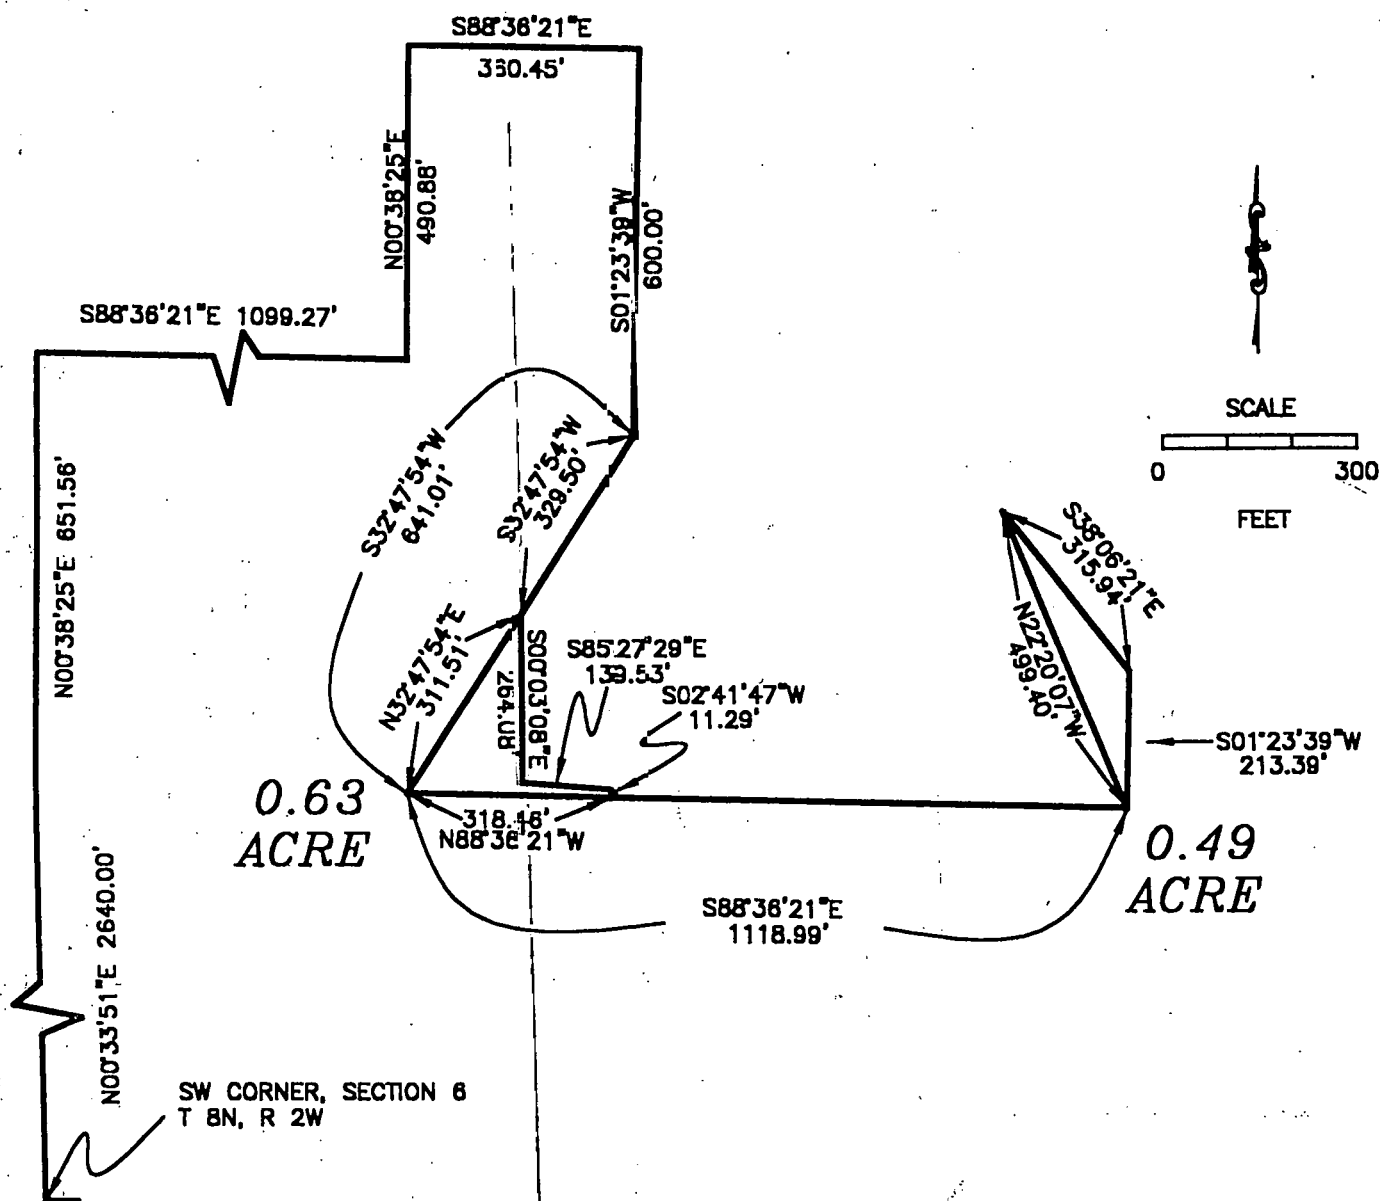

DESCRIPTION:

A PART OF SECTION 6, TOWNSHIP 8 NORTH, RANGE 2 WEST, MONROE COUNTY, INDIANA, DESCRIBED AS FOLLOWS COMMENCING AT THE SOUTHWEST CORNER OF THE SAID SECTION 6; THENCE ALONG THE WEST LINE OF SAID SECTION 6 NORTH 00 DEGREES 33 MINUTES 51 SECONDS EAST FOR 2640.00 FEET AND TO THE NORTHWEST CORNER OF THE SOUTHWEST QUARTER OF SAID SECTION 6; THENCE CONTINUING ALONG THE SAID WEST LINE NORTH 00 DEGREES 38 MINUTES 25 SECONDS EAST FOR 651.56 FEET; THENCE LEAVING THE SAID WEST SECTION LINE SOUTH 88 DEGREES 38 MINUTES 21 SECONDS EAST FOR 1099.27 FEET; THENCE NORTH 00 DEGREES 38 MINUTES 25 SECONDS EAST FOR 490.88 FEET; THENCE SOUTH 88 DEGREES 38 MINUTES 21 SECONDS EAST FOR 360.45 FEET; THENCE SOUTH 01 DEGREE 23 MINUTES 39 SECONDS WEST FOR 600.00 FEET; THENCE SOUTH 32 DEGREES 47 MINUTES 54 SECONDS WEST FOR 329.50 FEET AND TO THE POINT OF BEGINNING; THENCE SOUTH 00 DEGREES 08 MINUTES 08 SECONDS EAST FOR 264.08 FEET; THENCE SOUTH 85 DEGREES 27 MINUTES 29 SECONDS EAST FOR 139.53 FEET; THENCE SOUTH 02 DEGREES 41 MINUTES 47 SECONDS WEST FOR 11.29 FEET; THENCE NORTH 88 DEGREES 36 MINUTES 21 SECONDS WEST FOR 318.46 FEET; THENCE NORTH 32 DEGREES 47 MINUTES 54 SECONDS EAST FOR 311.51 FEET AND TO THE POINT OF BEGINNING. CONTAINING 0.63 ACRE, MORE OR LESS.

ALSO, A PART OF SECTION 6, TOWNSHIP 8 NORTH, RANGE 2 WEST, MONROE COUNTY, INDIANA, DESCRIBED AS FOLLOWS COMMENCING AT THE SOUTHWEST CORNER OF THE SAID SECTION 6; THENCE ALONG THE WEST LINE OF SAID SECTION 6 NORTH 00 DEGREES 33 MINUTES 51 SECONDS EAST FOR 2640.00 FEET AND TO THE NORTHWEST CORNER OF THE SOUTHWEST QUARTER OF SAID SECTION 6; THENCE CONTINUING ALONG THE SAID WEST LINE NORTH 00 DEGREES 38 MINUTES 25 SECONDS EAST FOR 651.56 FEET; THENCE LEAVING THE SAID WEST SECTION LINE SOUTH 88 DEGREES 38 MINUTES 21 SECONDS EAST FOR 1099.27 FEET; THENCE NORTH 00 DEGREES 38 MINUTES 25 SECONDS EAST FOR 490.88 FEET; THENCE SOUTH 88 DEGREES 38 MINUTES 21 SECONDS EAST FOR 360.45 FEET; THENCE SOUTH 01 DEGREE 23 MINUTES 39 SECONDS WEST FOR 600.00 FEET; THENCE SOUTH 32 DEGREES 47 MINUTES 54 SECONDS WEST FOR 329.50 FEET; THENCE SOUTH 88 DEGREES 38 MINUTES 21 SECONDS EAST FOR 1118.99 FEET AND TO THE POINT OF BEGINNING; THENCE NORTH 22 DEGREES 20 MINUTES 07 SECONDS WEST FOR 499.40 FEET; THENCE SOUTH 38 DEGREES 08 MINUTES 21 SECONDS EAST FOR 315.94 FEET; THENCE SOUTH 01 DEGREE 23 MINUTES 39 SECONDS WEST FOR 213.39 FEET AND TO THE POINT OF BEGINNING. CONTAINING 0.49 ACRE, MORE OR LESS.

CONTAINING IN ALL 1.12 ACRES, MORE OR LESS.



SURVEYOR'S SIGNATURE RECEIVED


RAYMOND GRAHAM
R.P.E. 8409 R.L.S. 9978
615 WEST KIRKWOOD AVENUE
BLOOMINGTON, IN 47404
SEPTEMBER 20, 2000 JOB NO. 00-511

DEC 21 2000

MONROE COUNTY PLANNING

PART SECTION 6, T 8N, R 2W

Monroe County, Indiana

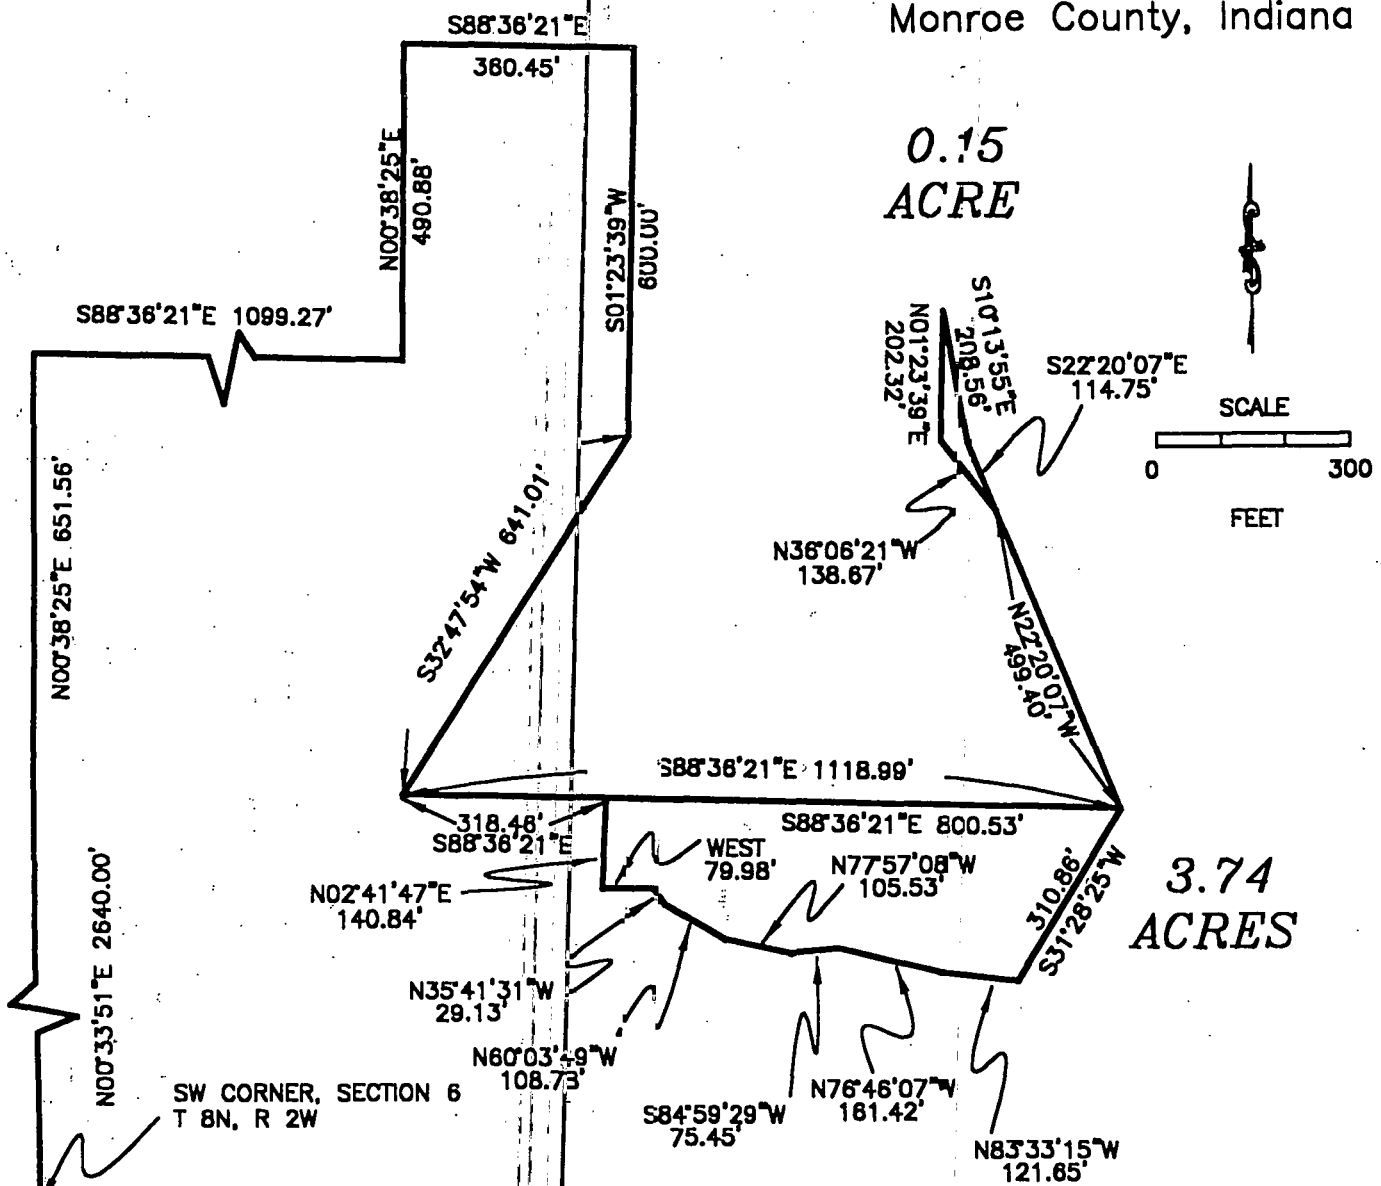

DESCRIPTION:


A PART OF SECTION 6, TOWNSHIP 8 NORTH, RANGE 2 WEST, MONROE COUNTY, INDIANA, DESCRIBED AS FOLLOWS COMMENCING AT THE SOUTHWEST CORNER OF THE SAID SECTION 6; THENCE ALONG THE WEST LINE OF SAID SECTION 6 NORTH 00 DEGREES 33 MINUTES 51 SECONDS EAST FOR 2640.00 FEET AND TO THE NORTHWEST CORNER OF THE SOUTHWEST QUARTER OF SAID SECTION 6; THENCE CONTINUING ALONG THE SAID WEST LINE NORTH 00 DEGREES 38 MINUTES 25 SECONDS EAST FOR 651.56 FEET; THENCE LEAVING THE SAID WEST SECTION LINE SOUTH 88 DEGREES 38 MINUTES 21 SECONDS EAST FOR 1099.27 FEET; THENCE NORTH 00 DEGREES 38 MINUTES 25 SECONDS EAST FOR 490.88 FEET; THENCE SOUTH 88 DEGREES 38 MINUTES 21 SECONDS EAST FOR 360.45 FEET; THENCE SOUTH 01 DEGREE 23 MINUTES 39 SECONDS WEST FOR 600.00 FEET; THENCE SOUTH 32 DEGREES 47 MINUTES 54 SECONDS WEST FOR 641.01 FEET; THENCE SOUTH 88 DEGREES 38 MINUTES 21 SECONDS EAST FOR 318.48 FEET AND TO THE POINT OF BEGINNING; THENCE CONTINUING SOUTH 88 DEGREES 38 MINUTES 21 SECONDS EAST FOR 800.53 FEET; THENCE SOUTH 31 DEGREES 28 MINUTES 25 SECONDS WEST FOR 310.86 FEET AND TO THE NORTH LINE OF A 50.00 FOOT EASEMENT; THENCE WITH THE SAID NORTH EASEMENT LINE NORTH 83 DEGREES 33 MINUTES 15 SECONDS WEST FOR 121.65 FEET; THENCE NORTH 76 DEGREES 46 MINUTES 07 SECONDS WEST FOR 181.42 FEET; THENCE SOUTH 84 DEGREES 59 MINUTES 29 SECONDS WEST FOR 75.45 FEET; THENCE NORTH 77 DEGREES 57 MINUTES 08 SECONDS WEST FOR 105.53 FEET; THENCE NORTH 80 DEGREES 03 MINUTES 49 SECONDS WEST FOR 108.73 FEET; THENCE NORTH 35 DEGREES 41 MINUTES 31 SECONDS WEST FOR 29.13 FEET; THENCE LEAVING THE SAID NORTH EASEMENT LINE WEST FOR 79.98 FEET; THENCE NORTH 02 DEGREES 41 MINUTES 47 SECONDS EAST FOR 140.84 FEET AND TO THE POINT OF BEGINNING. CONTAINING 3.74 ACRES, MORE OR LESS.

ALSO, A PART OF SECTION 6, TOWNSHIP 8 NORTH, RANGE 2 WEST, MONROE COUNTY, INDIANA, DESCRIBED AS FOLLOWS: COMMENCING AT THE SOUTHWEST CORNER OF THE SAID SECTION 6; THENCE ALONG THE WEST LINE OF SAID SECTION 6 NORTH 00 DEGREES 33 MINUTES 51 SECONDS EAST FOR 2640.00 FEET AND TO THE NORTHWEST CORNER OF THE SOUTHWEST QUARTER OF SAID SECTION 6; THENCE CONTINUING ALONG THE SAID WEST LINE NORTH 00 DEGREES 38 MINUTES 25 SECONDS EAST FOR 651.56 FEET; THENCE LEAVING THE SAID WEST SECTION LINE SOUTH 88 DEGREES 38 MINUTES 21 SECONDS EAST FOR 1099.27 FEET; THENCE NORTH 00 DEGREES 38 MINUTES 25 SECONDS EAST FOR 490.88 FEET; THENCE SOUTH 88 DEGREES 38 MINUTES 21 SECONDS EAST FOR 360.45 FEET; THENCE SOUTH 01 DEGREE 23 MINUTES 39 SECONDS WEST FOR 600.00 FEET; THENCE SOUTH 32 DEGREES 47 MINUTES 54 SECONDS WEST FOR 641.01 FEET; THENCE SOUTH 88 DEGREES 38 MINUTES 21 SECONDS EAST FOR 1118.99 FEET; THENCE NORTH 22 DEGREES 20 MINUTES 07 SECONDS WEST FOR 114.75 FEET AND TO THE POINT OF BEGINNING; THENCE NORTH 38 DEGREES 06 MINUTES 21 SECONDS WEST FOR 138.67 FEET; THENCE NORTH 01 DEGREE 23 MINUTES 39 SECONDS EAST FOR 202.32 FEET; THENCE SOUTH 10 DEGREES 13 MINUTES 55 SECONDS EAST FOR 208.56 FEET; THENCE SOUTH 22 DEGREES 20 MINUTES 07 SECONDS EAST FOR 114.75 FEET AND TO THE POINT OF BEGINNING. CONTAINING 0.15 ACRE, MORE OR LESS.

CONTAINING IN ALL 3.89 ACRES, MORE OR LESS.

SURVEYOR'S SIGNATURE


Raymond Graham
RAYMOND GRAHAM
R.P.E. 8439 R.L.S. 9978
615 WEST KIRKWOOD AVENUE
BLOOMINGTON, IN 47404
SEPTEMBER 20, 2000 JOB NO. 00-511

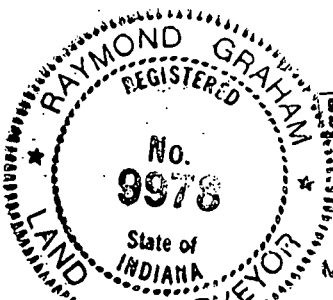


RECEIVED

DEC 21 2000

MONROE COUNTY PLANNING

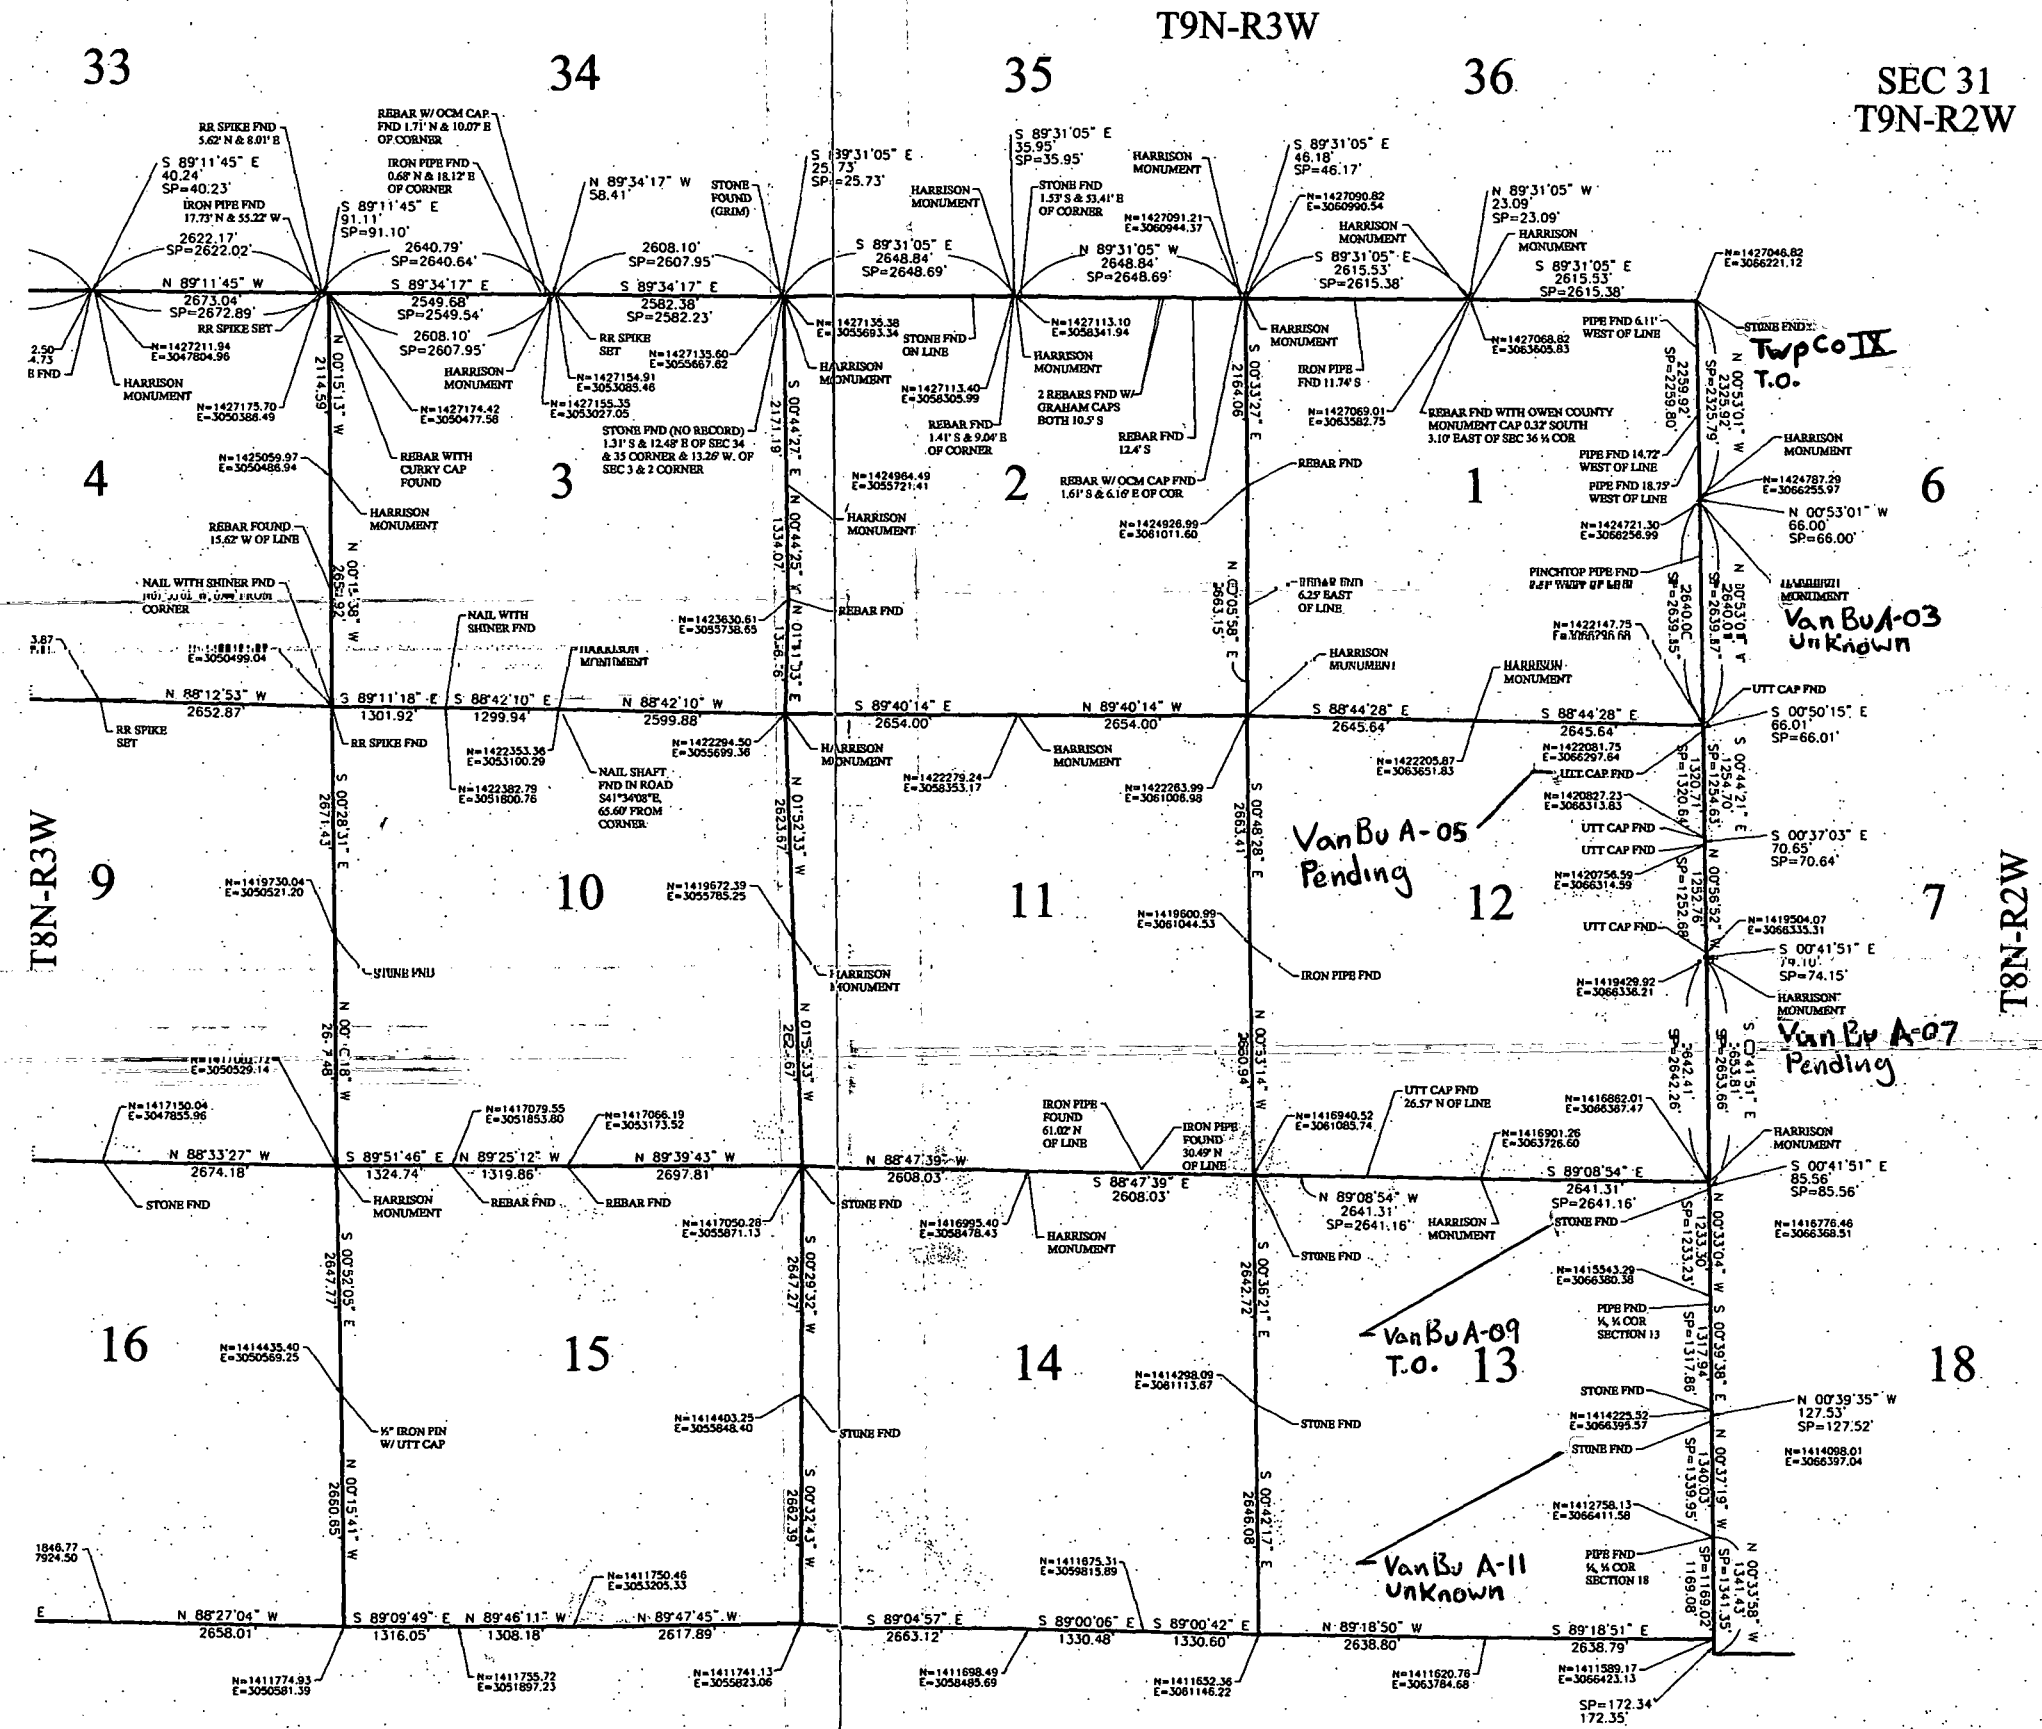

| | |
|---|--|
| Bledsoe Tapp & Riggert, Inc. | |
| Quality Land Surveying and Civil Engineering Services | |
| 1351 West Epp Road Bloomington, IN 47403 (812) 336-8277 FAX (812) 336-8217 | |
| CORNER PERPETUATION FOR GREENE COUNTY | |
| DESIGNED BY: P.O.T. | |
| DRAWN BY: B.W. | |
| CHECKED BY: B.L.E. | |
| DATE: MAY, 2001 | |
| CORNER PERPETUATION | |
| 2 OF 3 | |
| PROJECT NO. 3473 | |

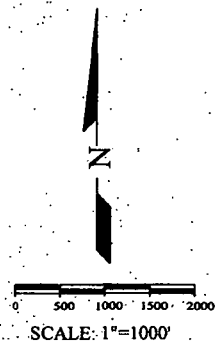

SEC 36
T9N-R4W



31

32

T9N-R3W

33

34

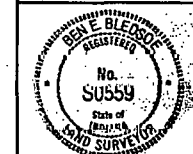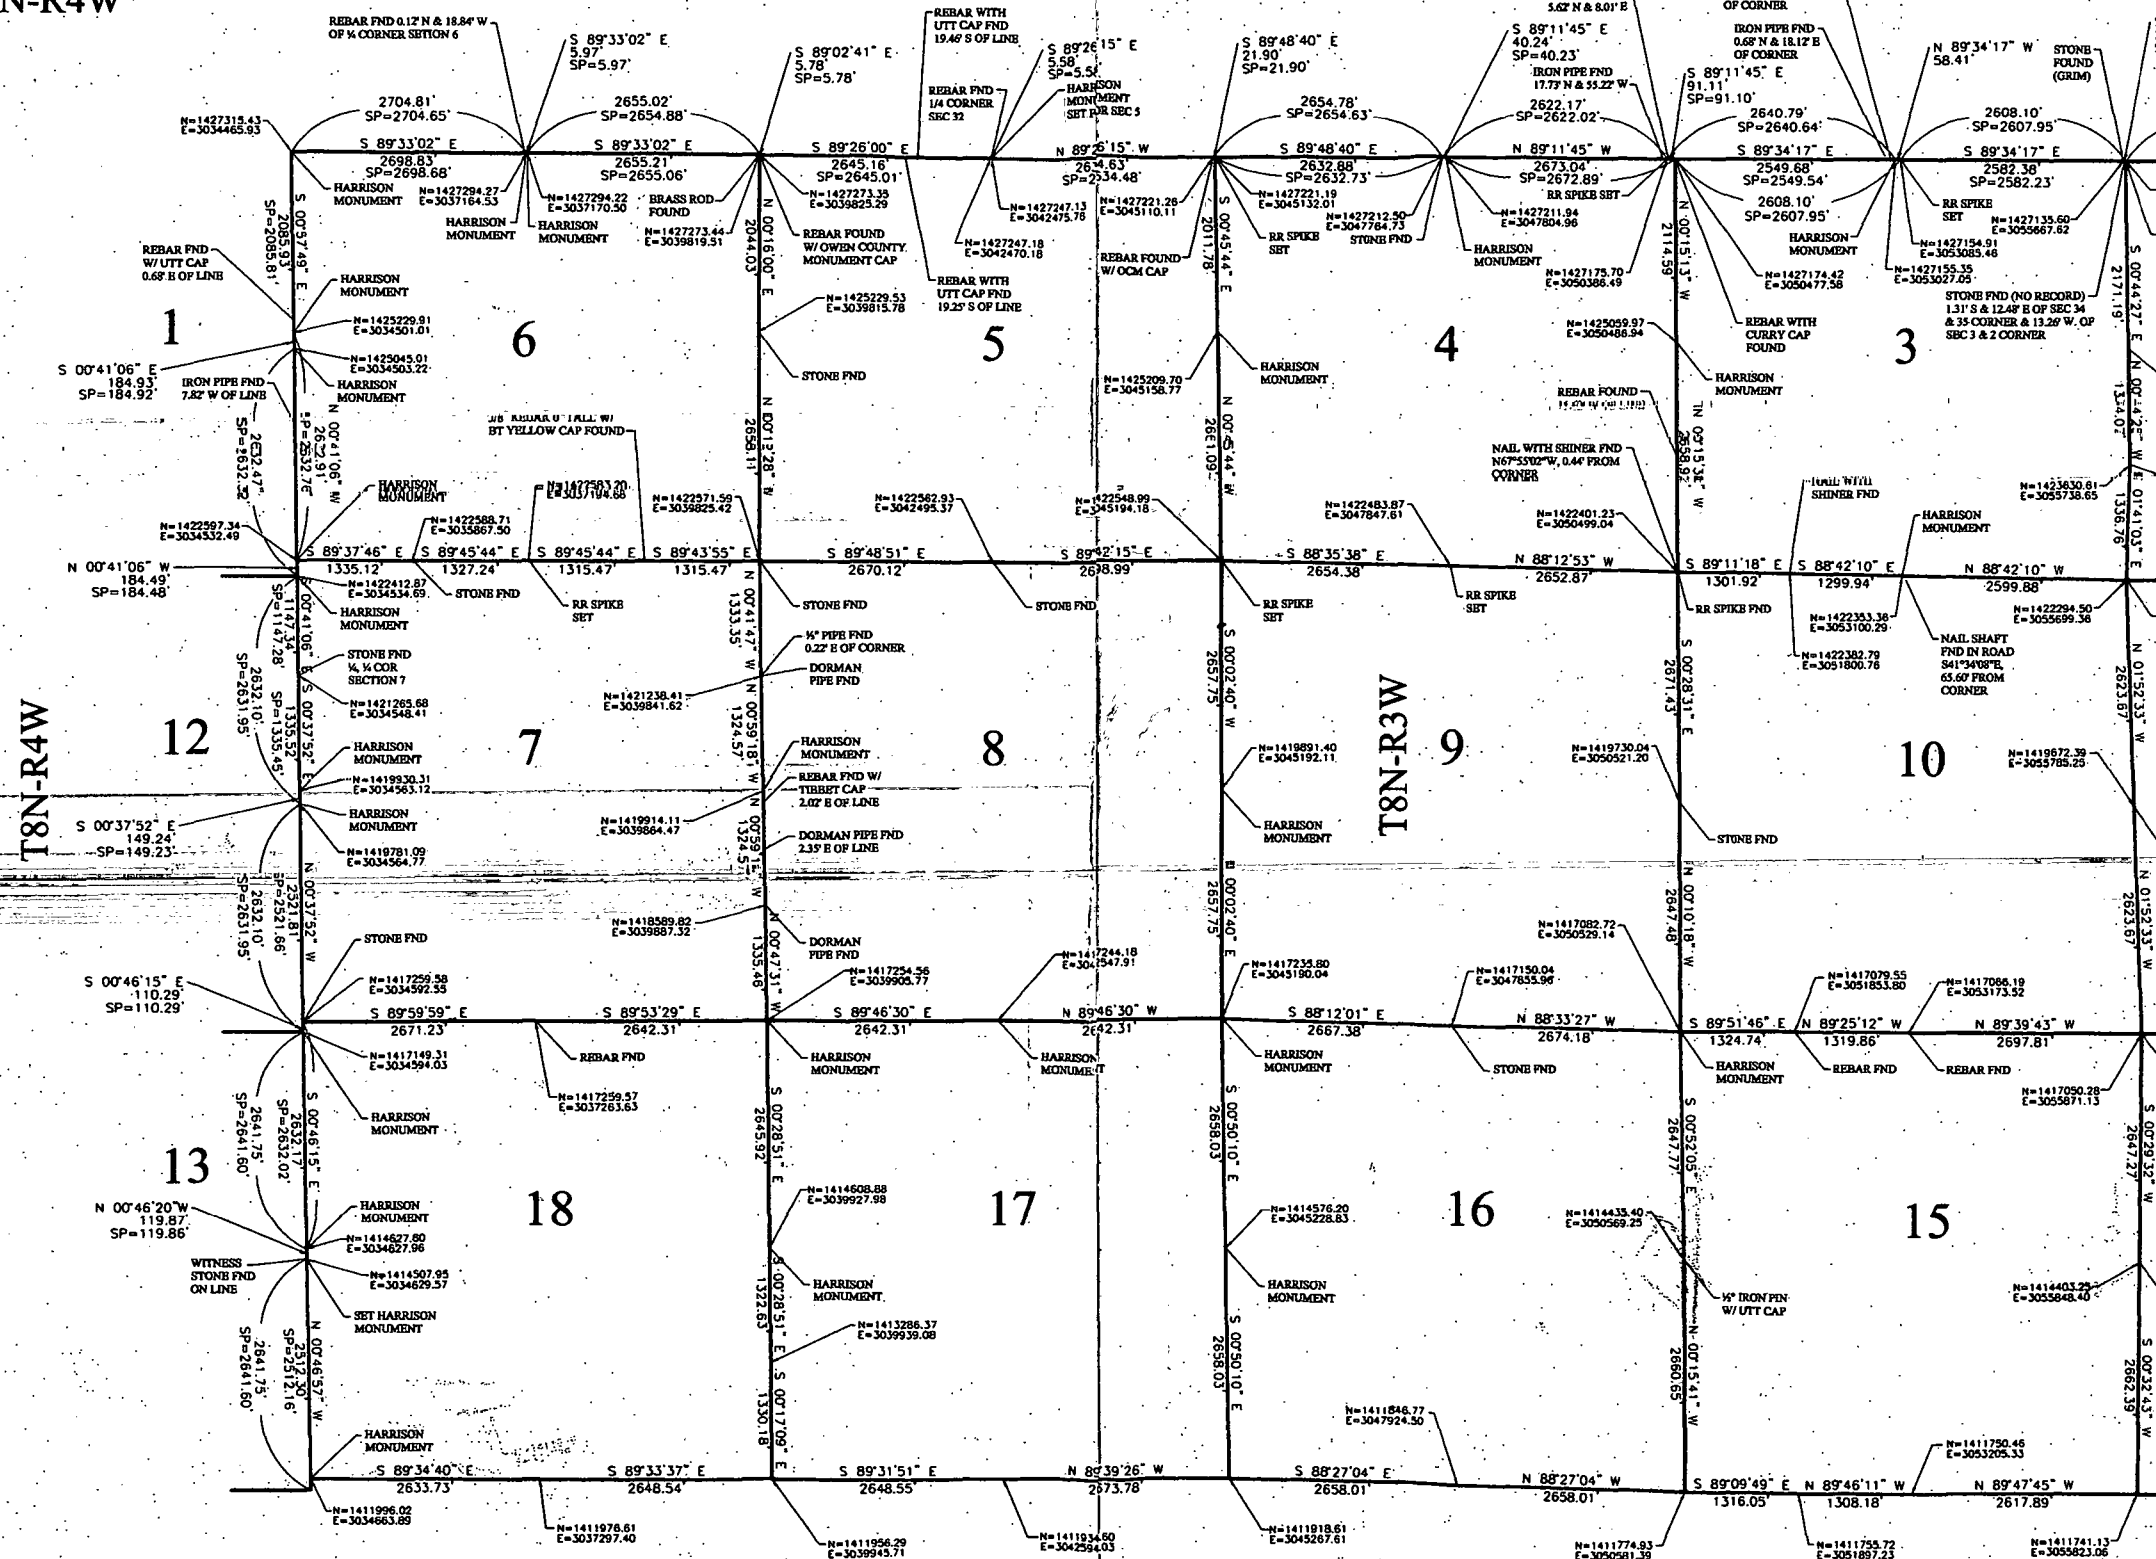


5-21-01 *Bledsoe*

Bledsoe Tapp & Riggert, Inc.
Quality Land Surveying and Civil Engineering Services
1324 K Street, Room 150
Bloomington, IN 47403
(812) 336-8277
FAX (812) 336-8251


**CORNER
PERPETUATION
FOR
GREENE COUNTY**

DESIGNED BY: P.O.T.
DRAWN BY: SPW
CHECKED BY: R.E.B.
DATE: MAY, 2001
**CORNER
PERPETUATION**
1 OF 3
PROJECT NO. 3473

NOTE:
COORDINATES ARE STATE PLANE COORDINATES.
DISTANCES SHOWN ARE GROUND DISTANCES.
COMBINED SCALE FACTOR USED = .999998

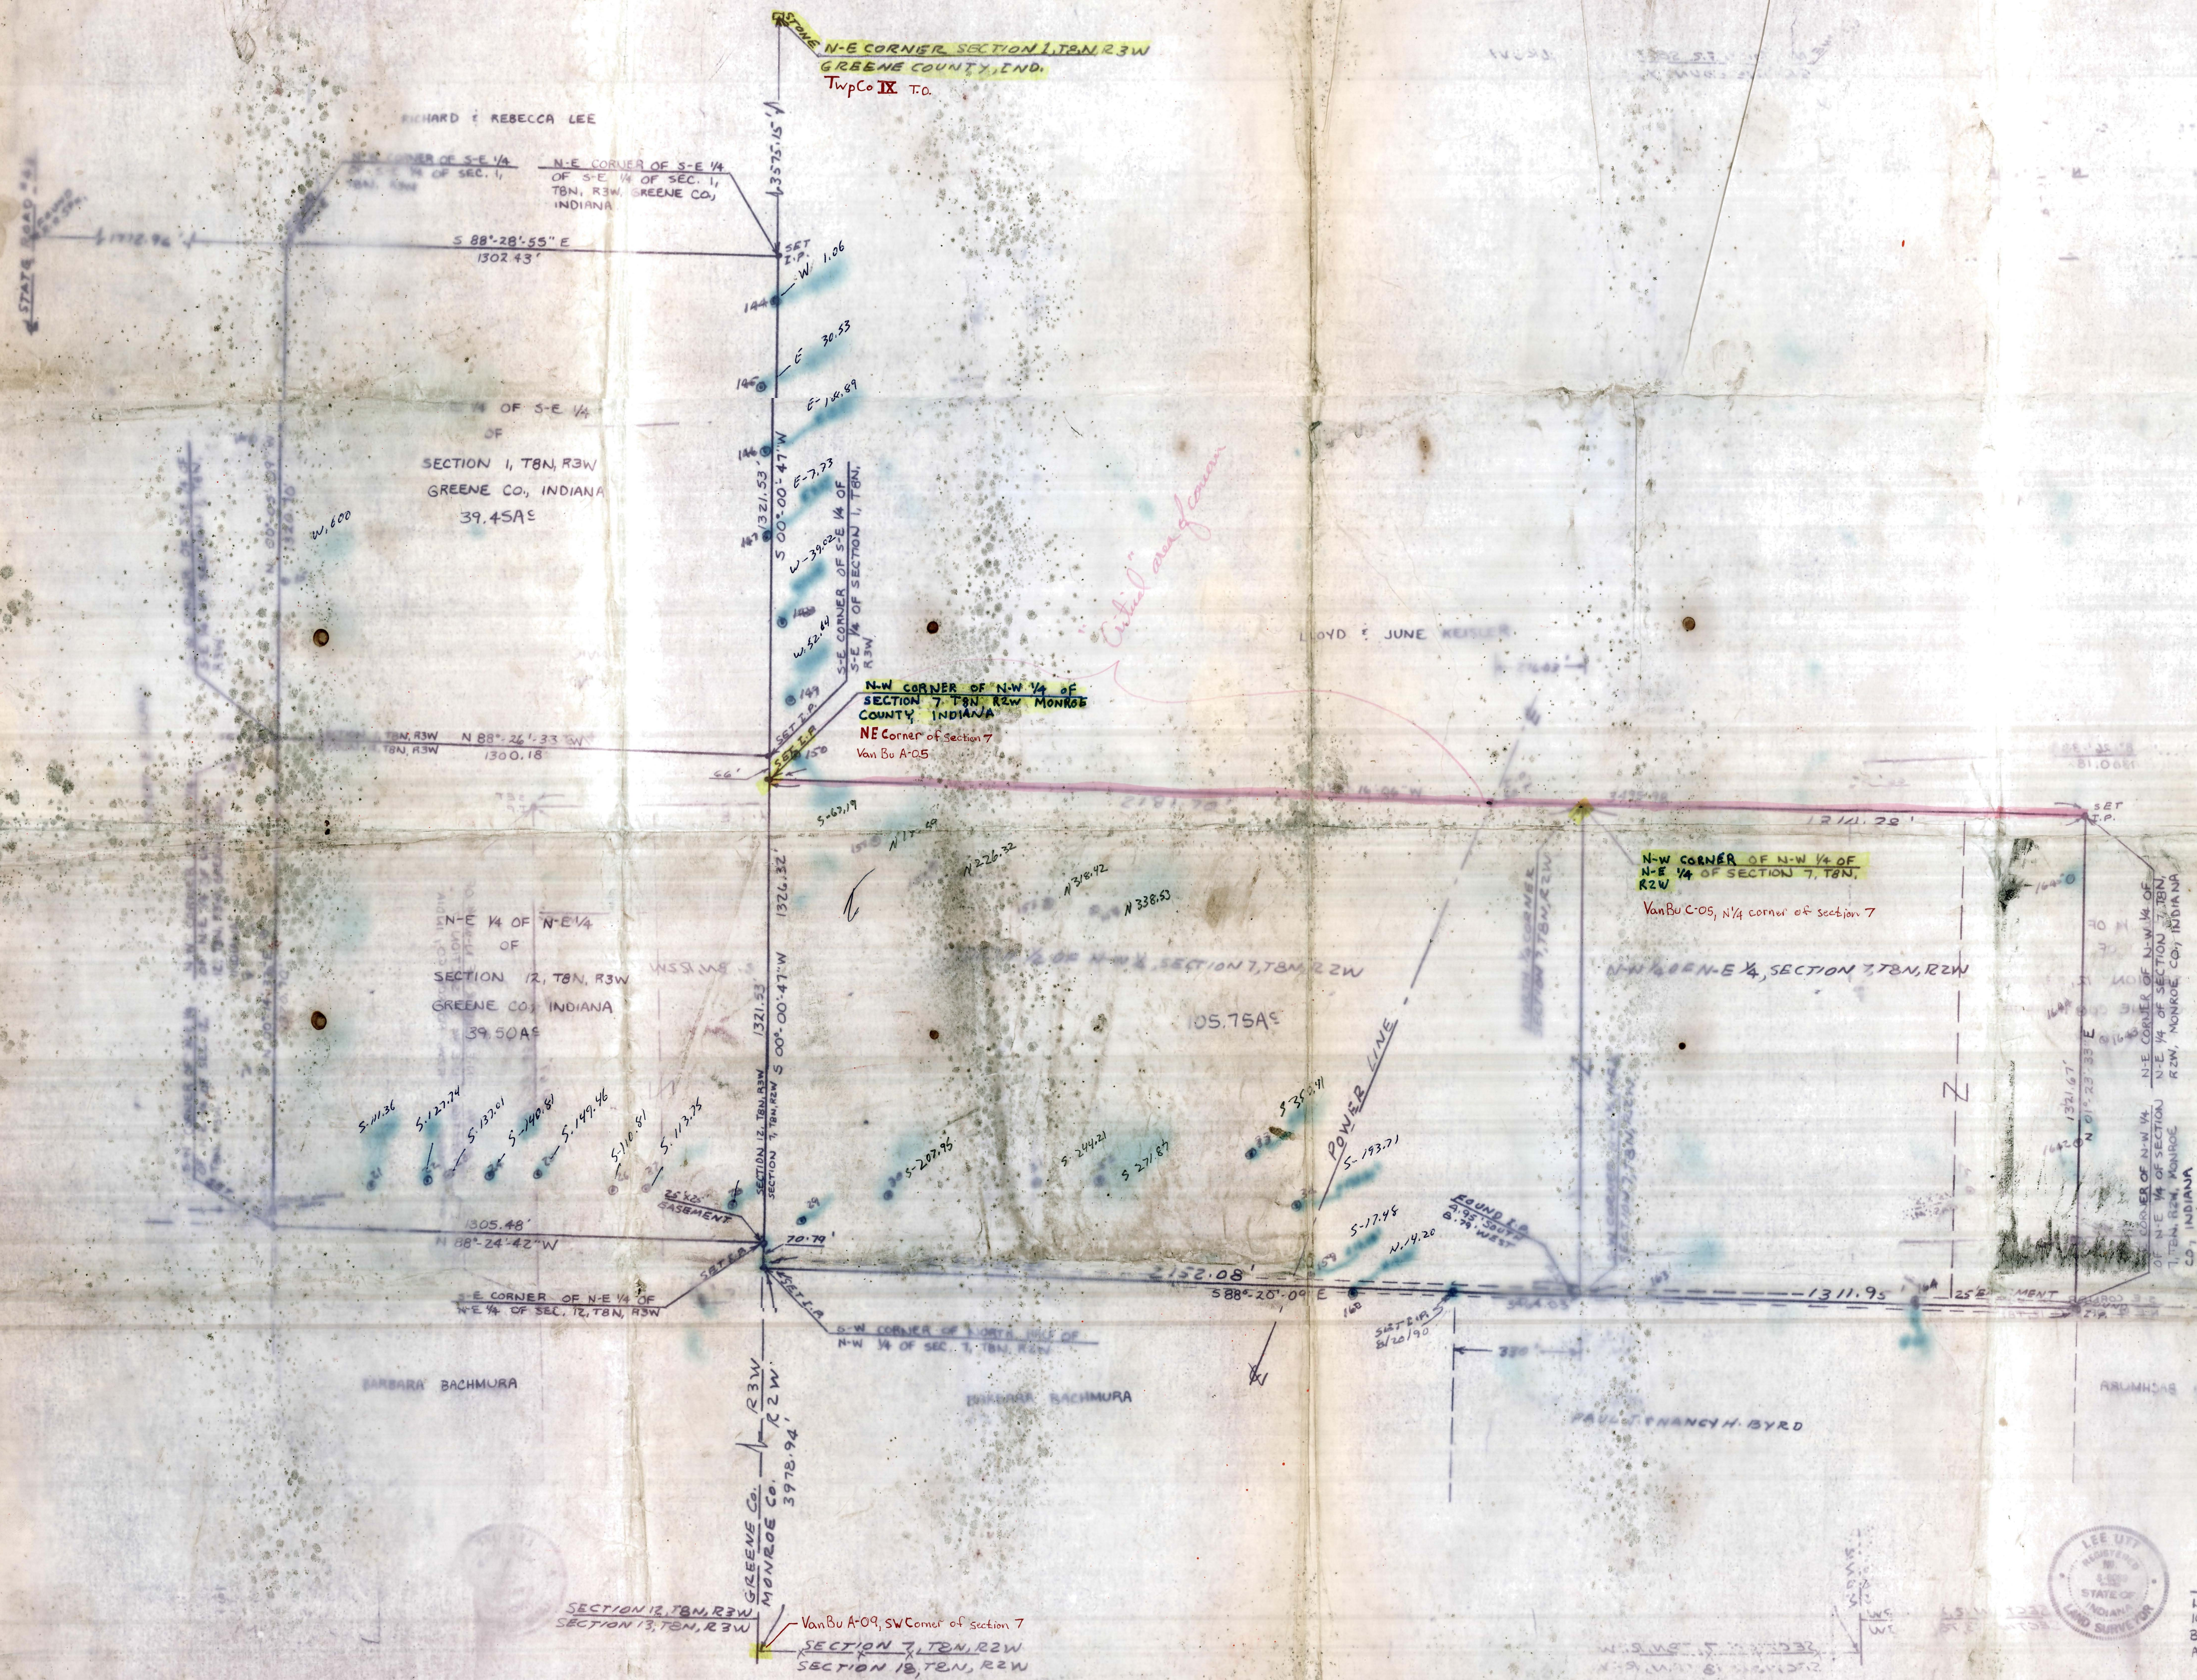

SCALE 1" = 200'
RICHARD LEININGER
JOE DAWSON
P.O. Box 148,
SPENCER, IN 47460
812-829-4108

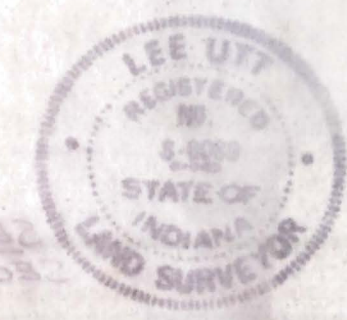

Lee Utt
LEE UTT, R.L.S. #50089, INDIANA
1604 S. HENDERSON STREET
BLOOMINGTON, INDIANA 47401
AUGUST 15, 1990